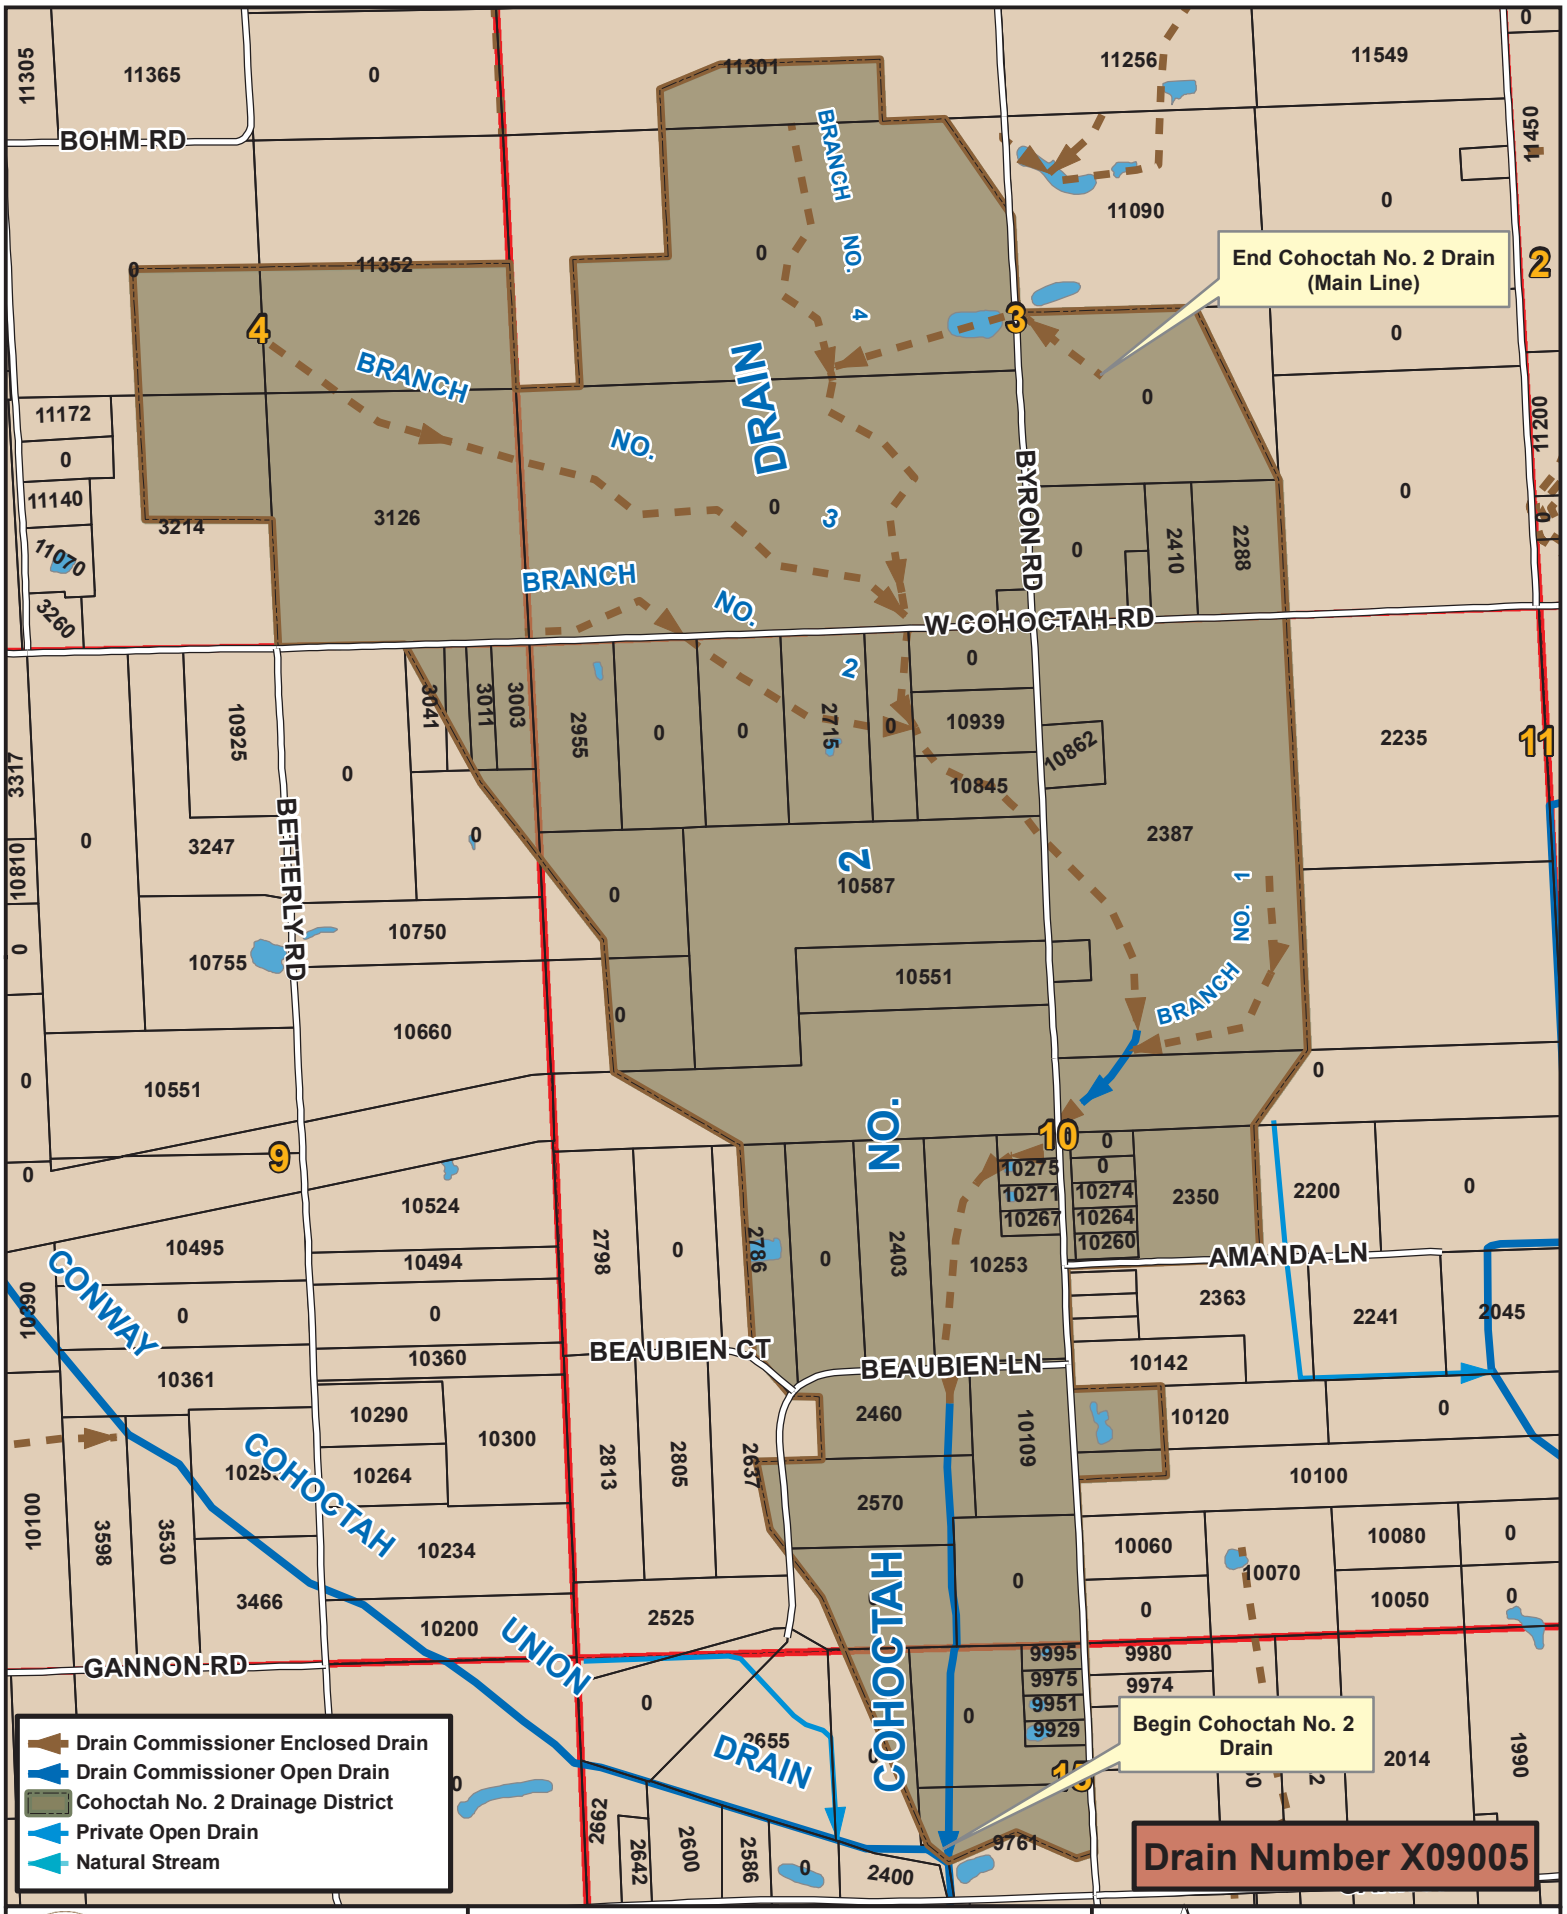

Livingston County Drain Commissioner
2300 E Grand River
Howell, Mi. 48843

Printed August 6, 2009

Cohoctah No. 2 Drain Drainage District

A part of Sections 3,4,9,10 and 15
of Cohoctah Township

N

1 inch = 1,000 feet